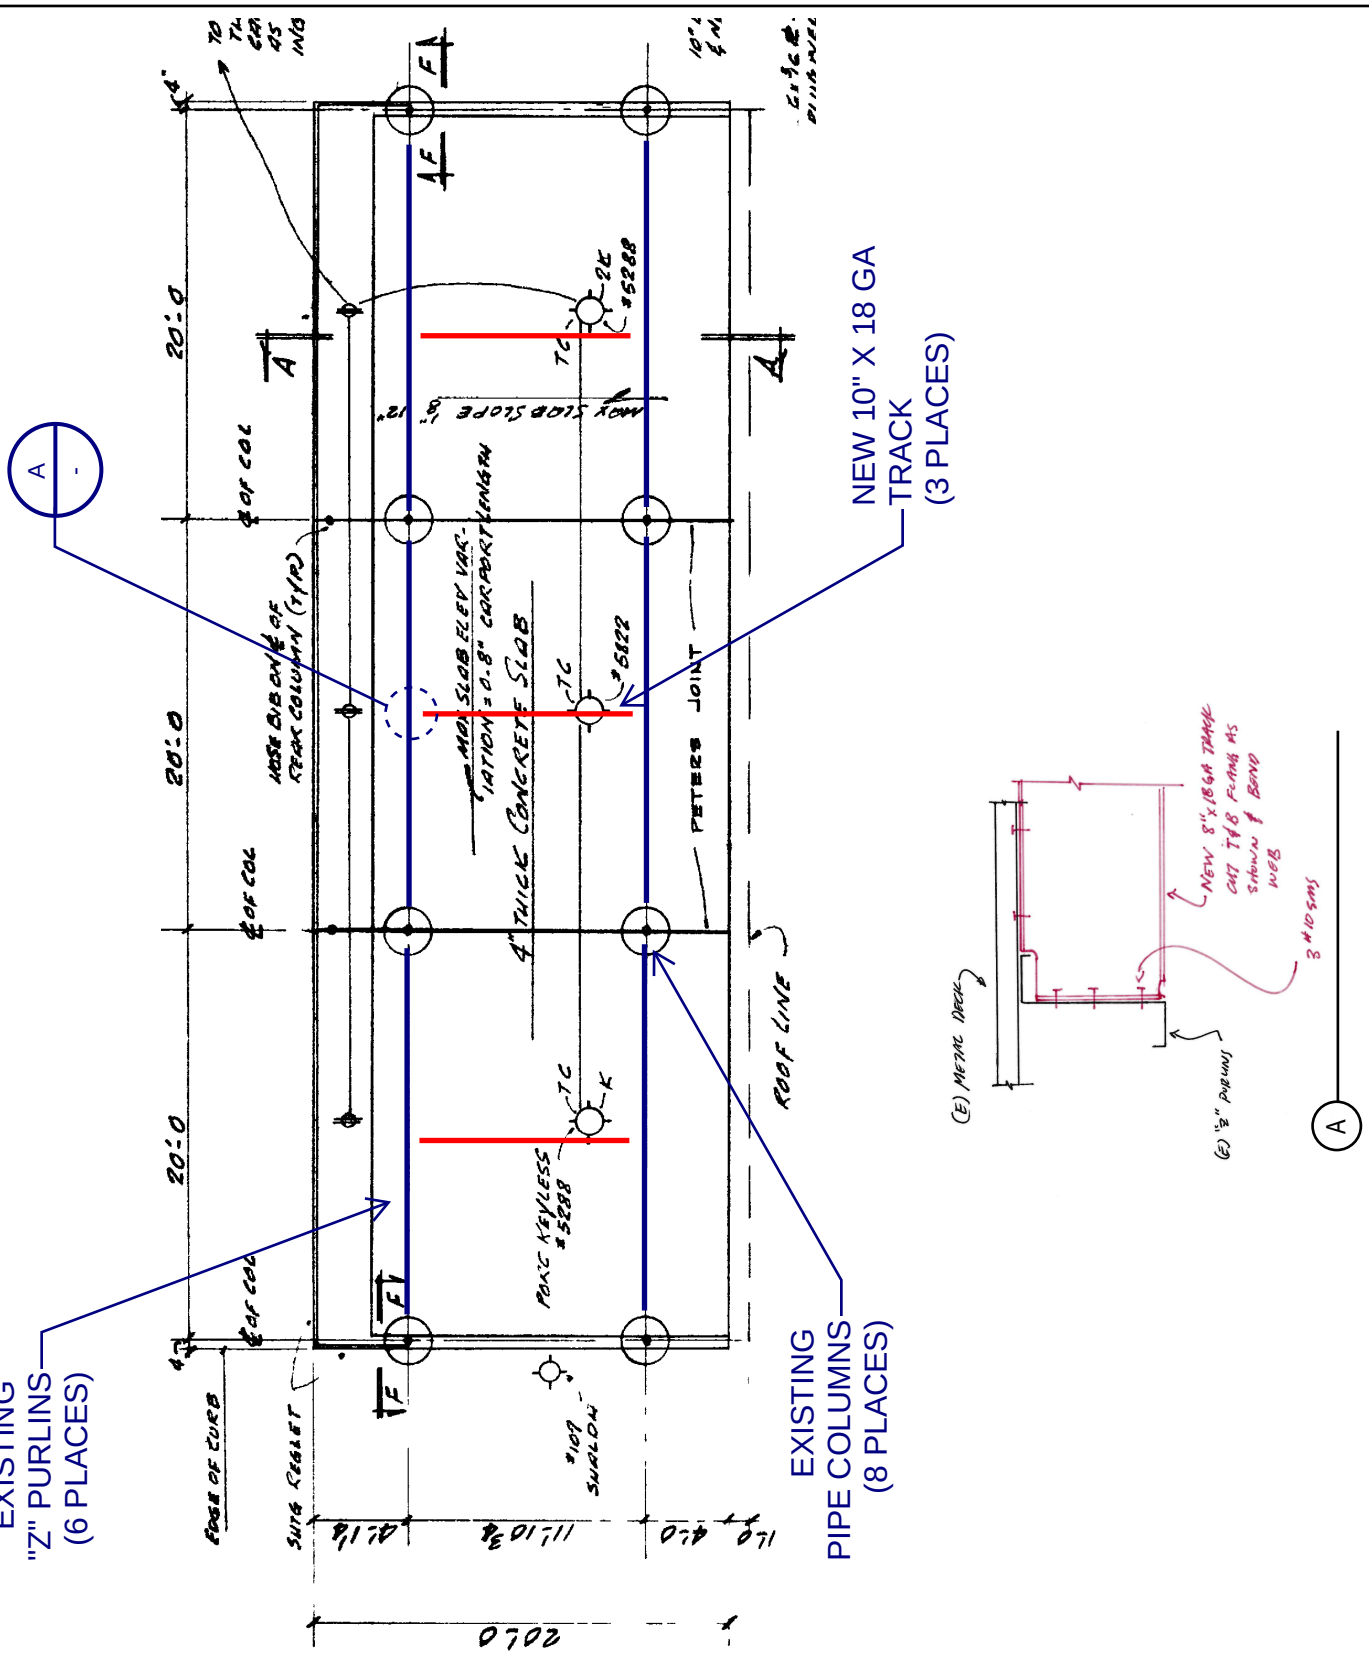

NS STRUCTURAL ENGINEERING, INC	SHEET TITLE: REINFORCING DETAIL	SHEET: SK-1
	PROJECT: LAGUNA WOODS VILLAGE CARPORT	SCALE: NONE
	ADDRESS: 24351 EL TORO ROAD, LAGUNA WOODS, CA	DATE: 05/23/16