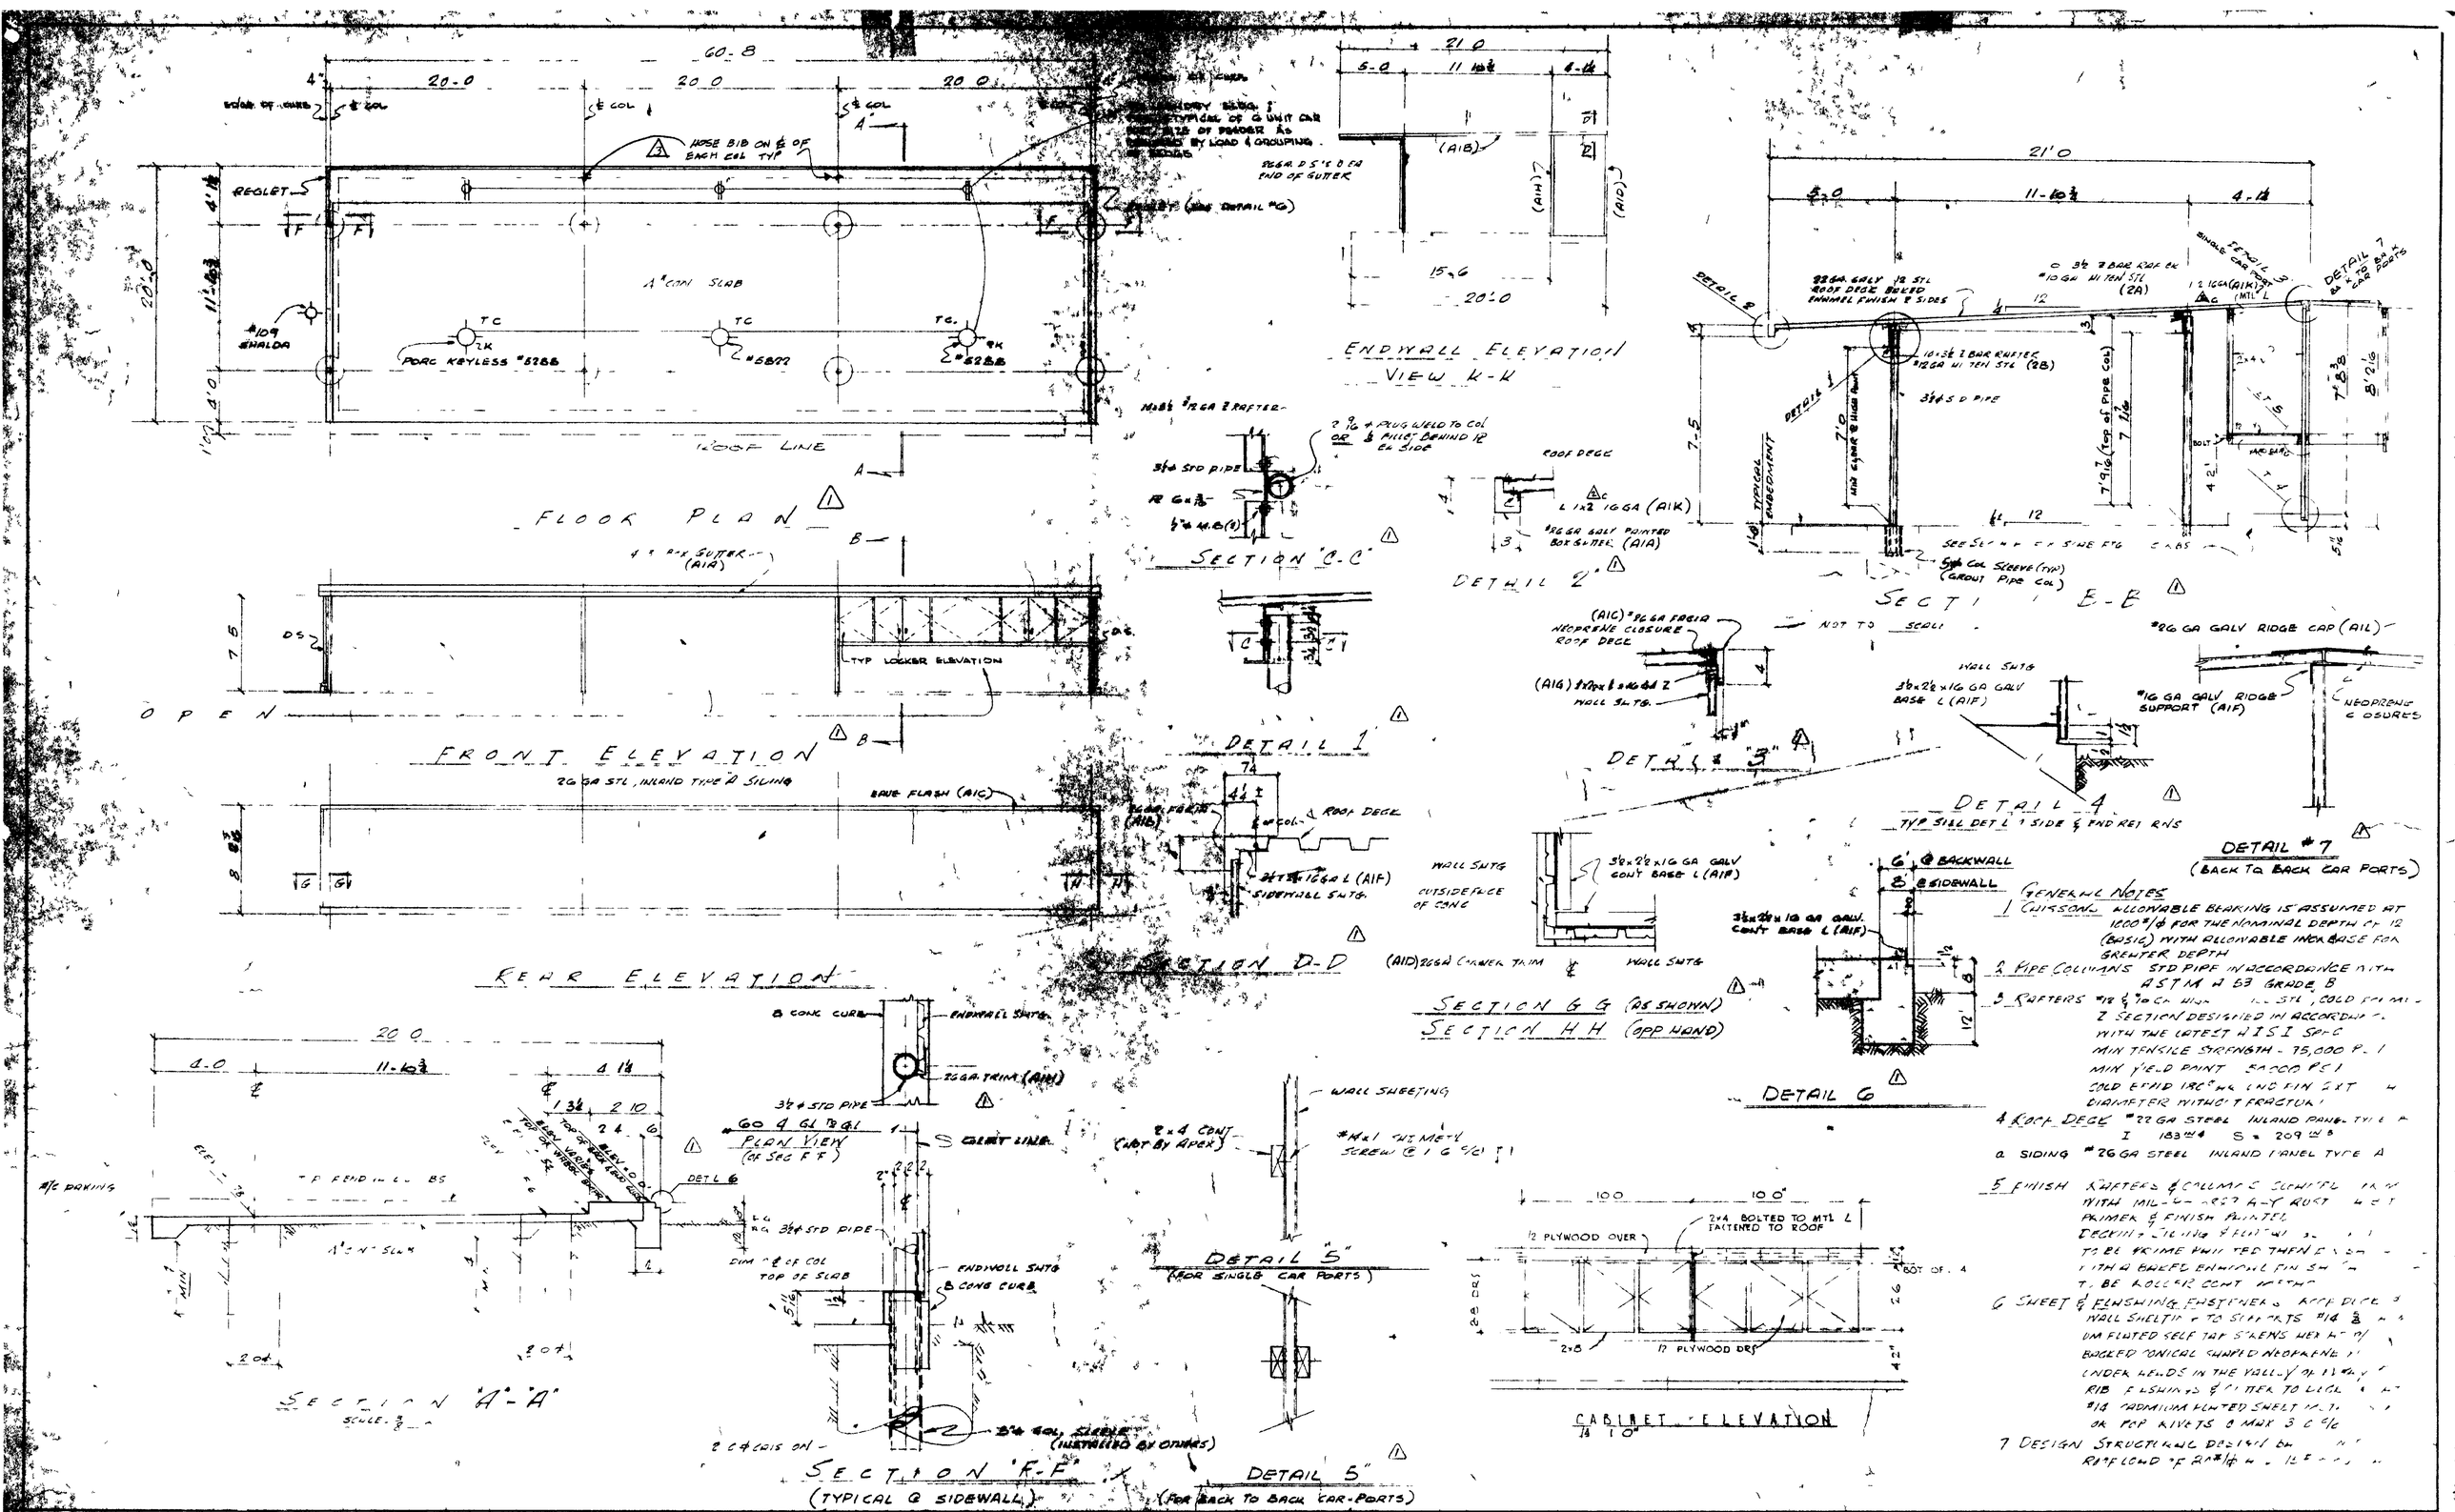

RESTRICTIVE NOTICE—ARCHITECTURAL DRAWINGS

THE INFORMATION PLANS SPECIFICATIONS AND DESIGNS CONTAINED IN THIS DRAWING ARE CONFIDENTIAL. THE RECIPIENT ACKNOWLEDGES THAT THE DRAWING AND ITS CONTENTS ARE THE PROPERTY OF ROSS W CORTESE AND THAT THEY SHALL NOT BE DISCLOSED TO OTHERS, USED OR REPRODUCED IN WHOLE OR IN PART FOR ANY PURPOSE WITHOUT THE PRIOR WRITTEN CONSENT OF ROSS W CORTESE.

© Copyright by ROSS W CORTESE All Rights Reserved

DESIGN & CALCS BY (Stuart Donnell)
FEMMCO INC LIC CE 7776
515 W LAS TUNAS DR AT2 0010
SAN GABRIEL, CALIF.
FOR HIER STEEL CORP. LTD
6920 E. SLAUSON AVE., CAL 7330
LOS ANGELES, CALIF

ROSS W. CORTESE LEISURE WORLD

6 UNIT CARPORTS

LOS ANGELES COUNTY, CALIF

△ 6/20/64 RJR
△ 8/11/64 RJR
△ REVISION

CARPORT

DATE 6-12-63	
REV 5-26-63	
REV	
REV	

DRN. BY HIER - J. MARTIN

SHEET G-1